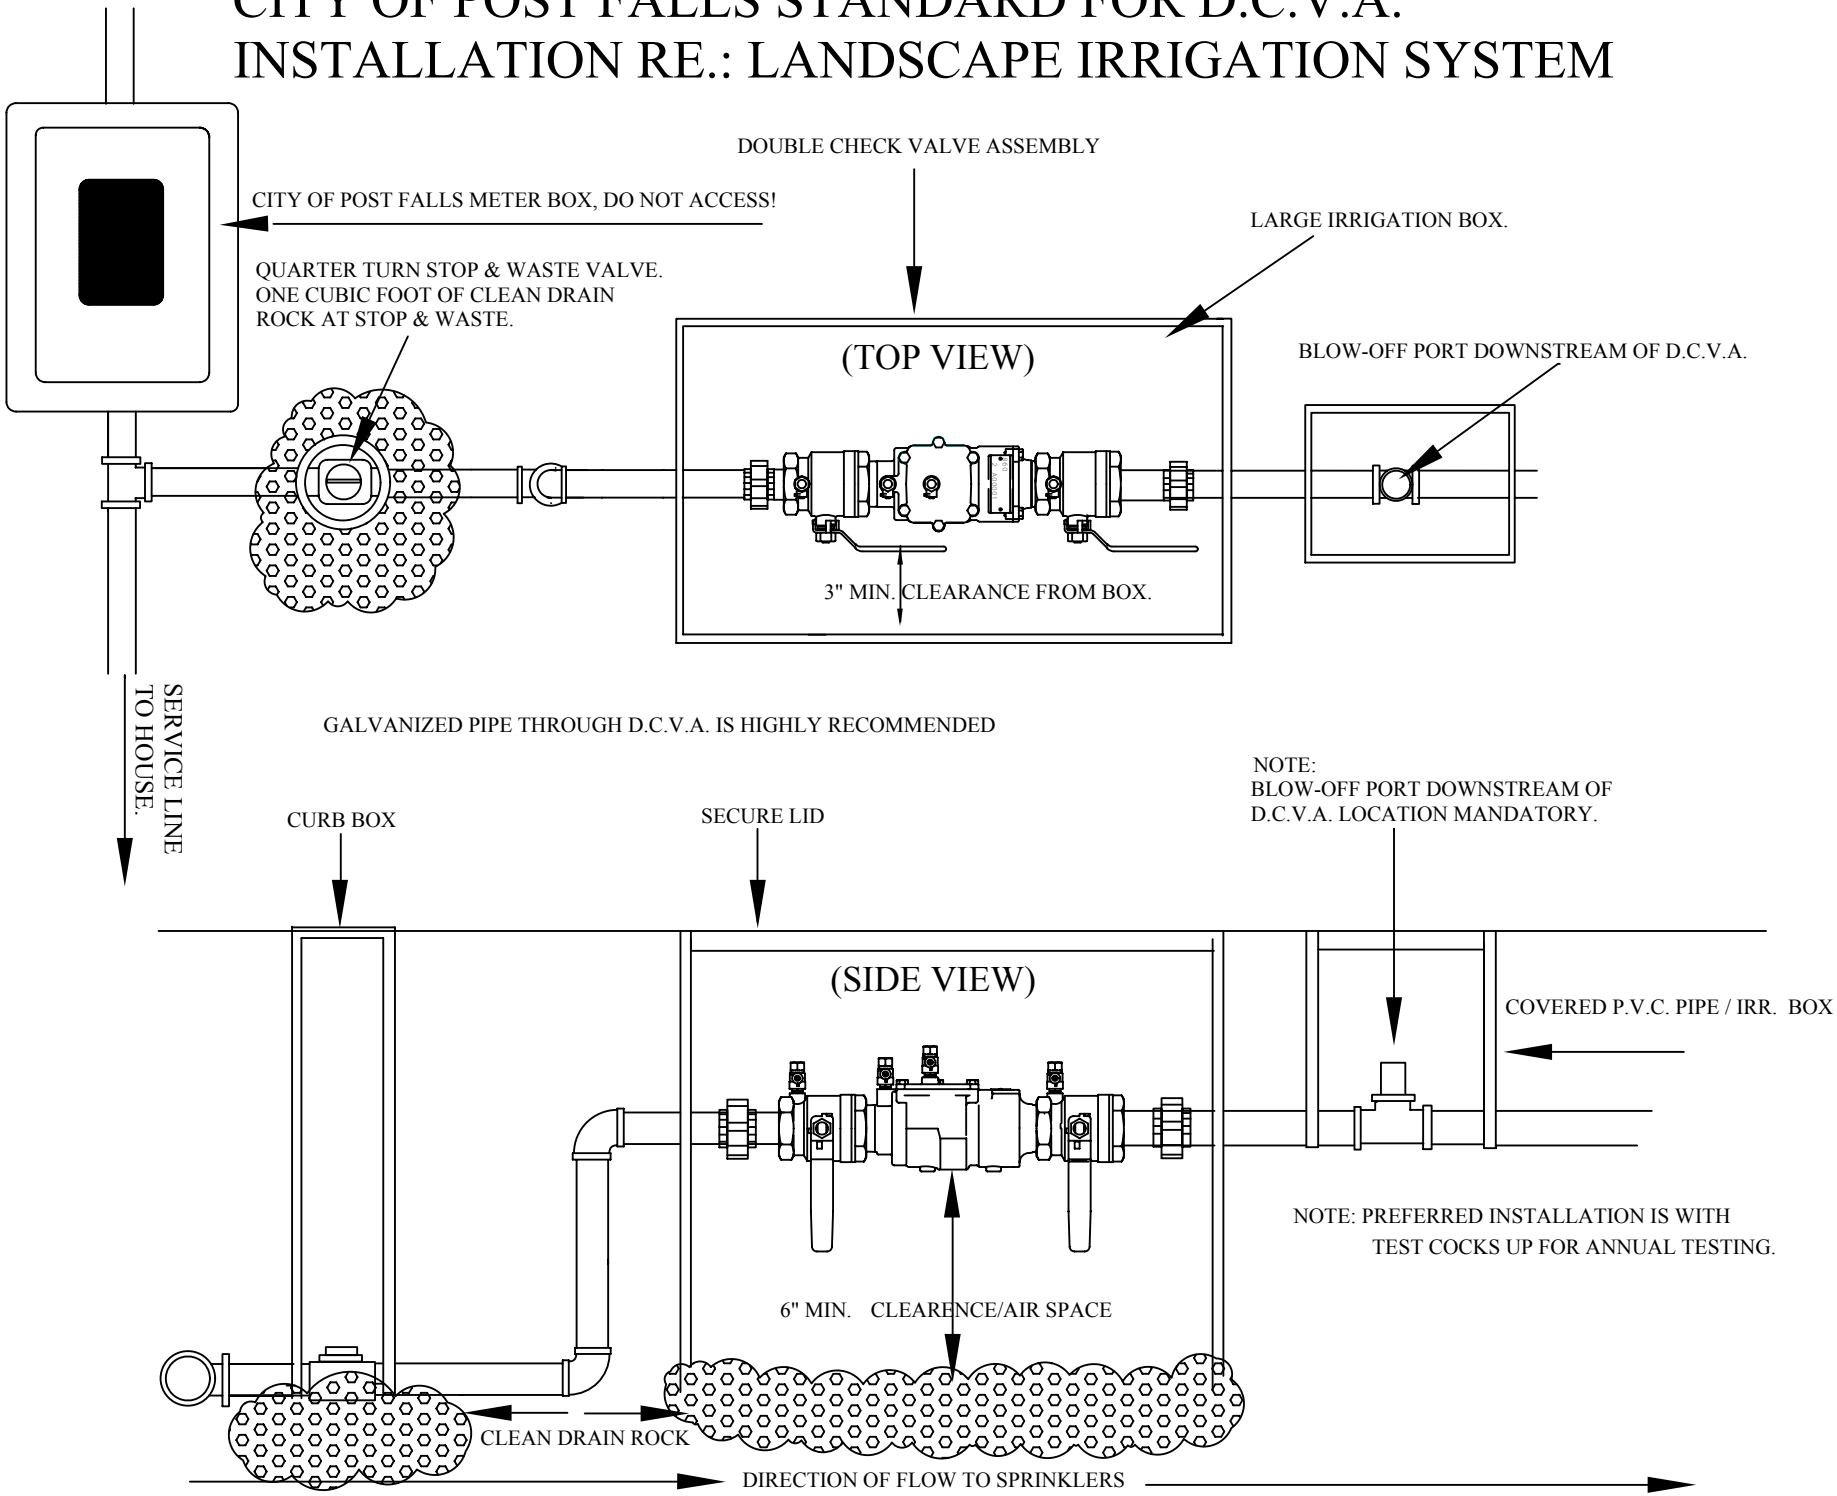CITY OF POST FALLS STANDARD FOR D.C.V.A. INSTALLATION RE.: LANDSCAPE IRRIGATION SYSTEM